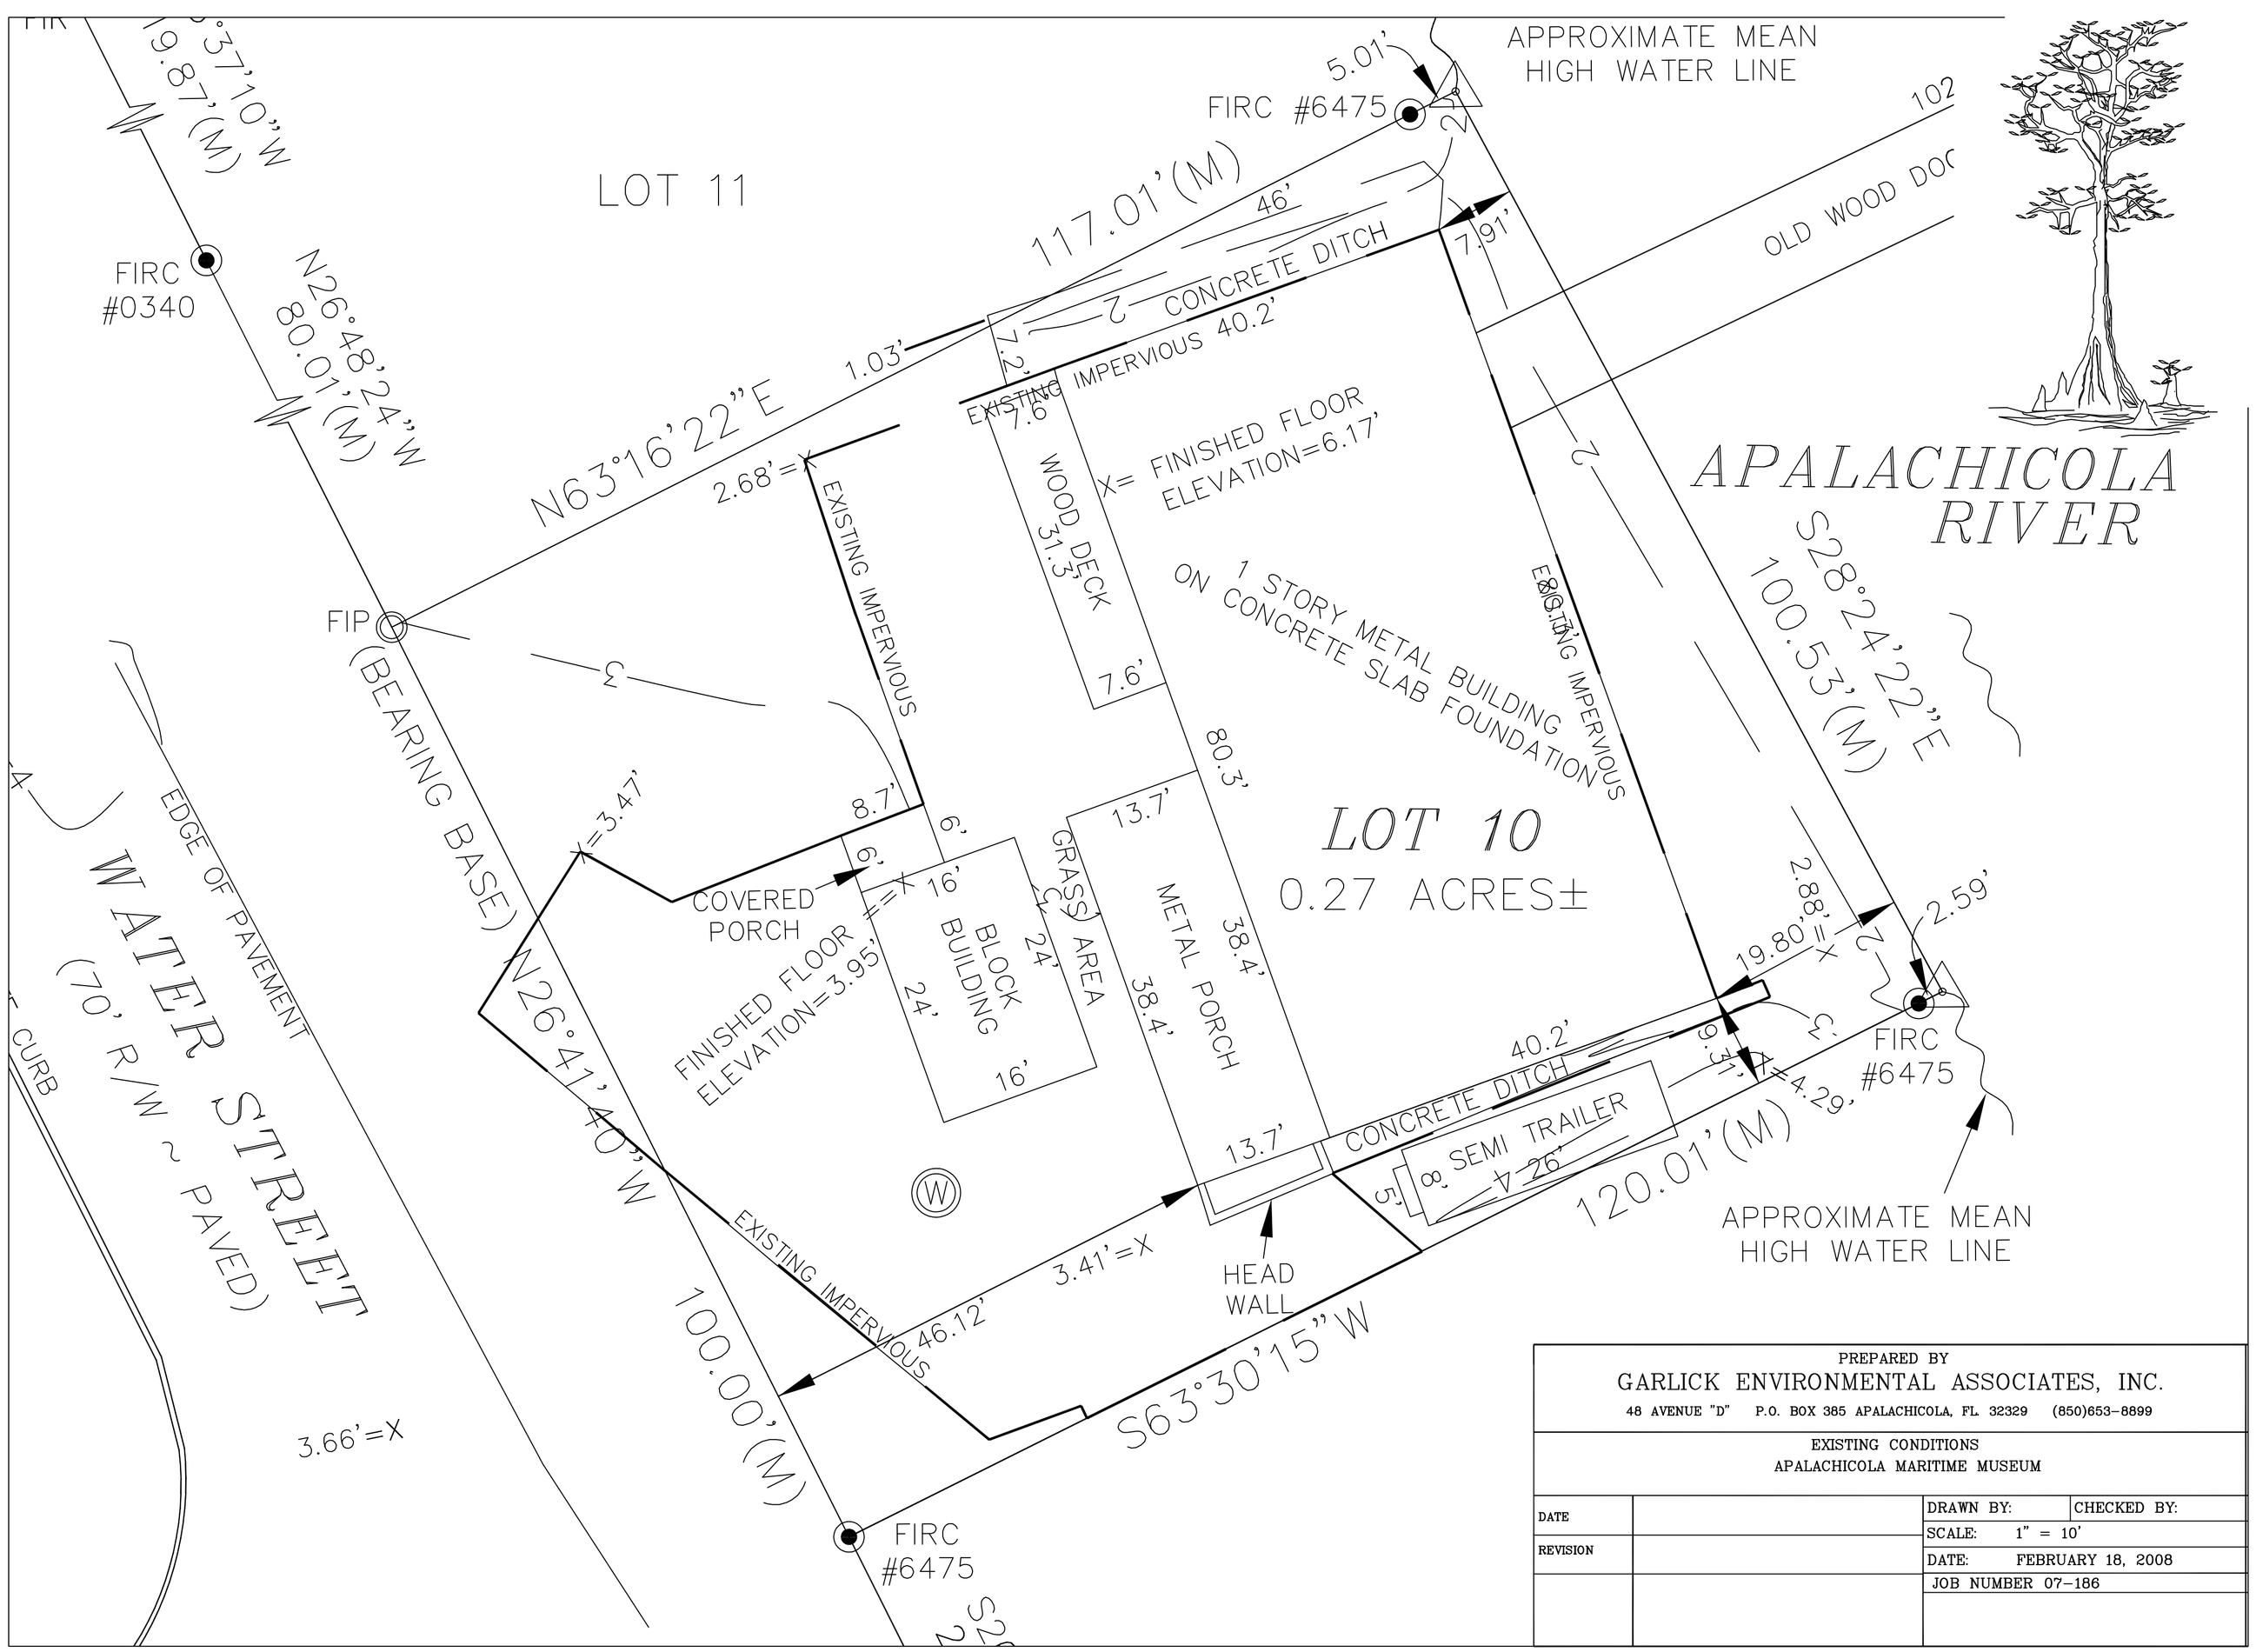

PREPARED BY
GARLICK ENVIRONMENTAL ASSOCIATES, INC.
48 AVENUE "D" P.O. BOX 385 APALACHICOLA, FL 32329 (850)653-8899

EXISTING CONDITIONS
APALACHICOLA MARITIME MUSEUM

DATE		DRAWN BY:	CHECKED BY:
REVISION		SCALE: 1" = 10'	
		DATE: FEBRUARY 18, 2008	
		JOB NUMBER 07-186	